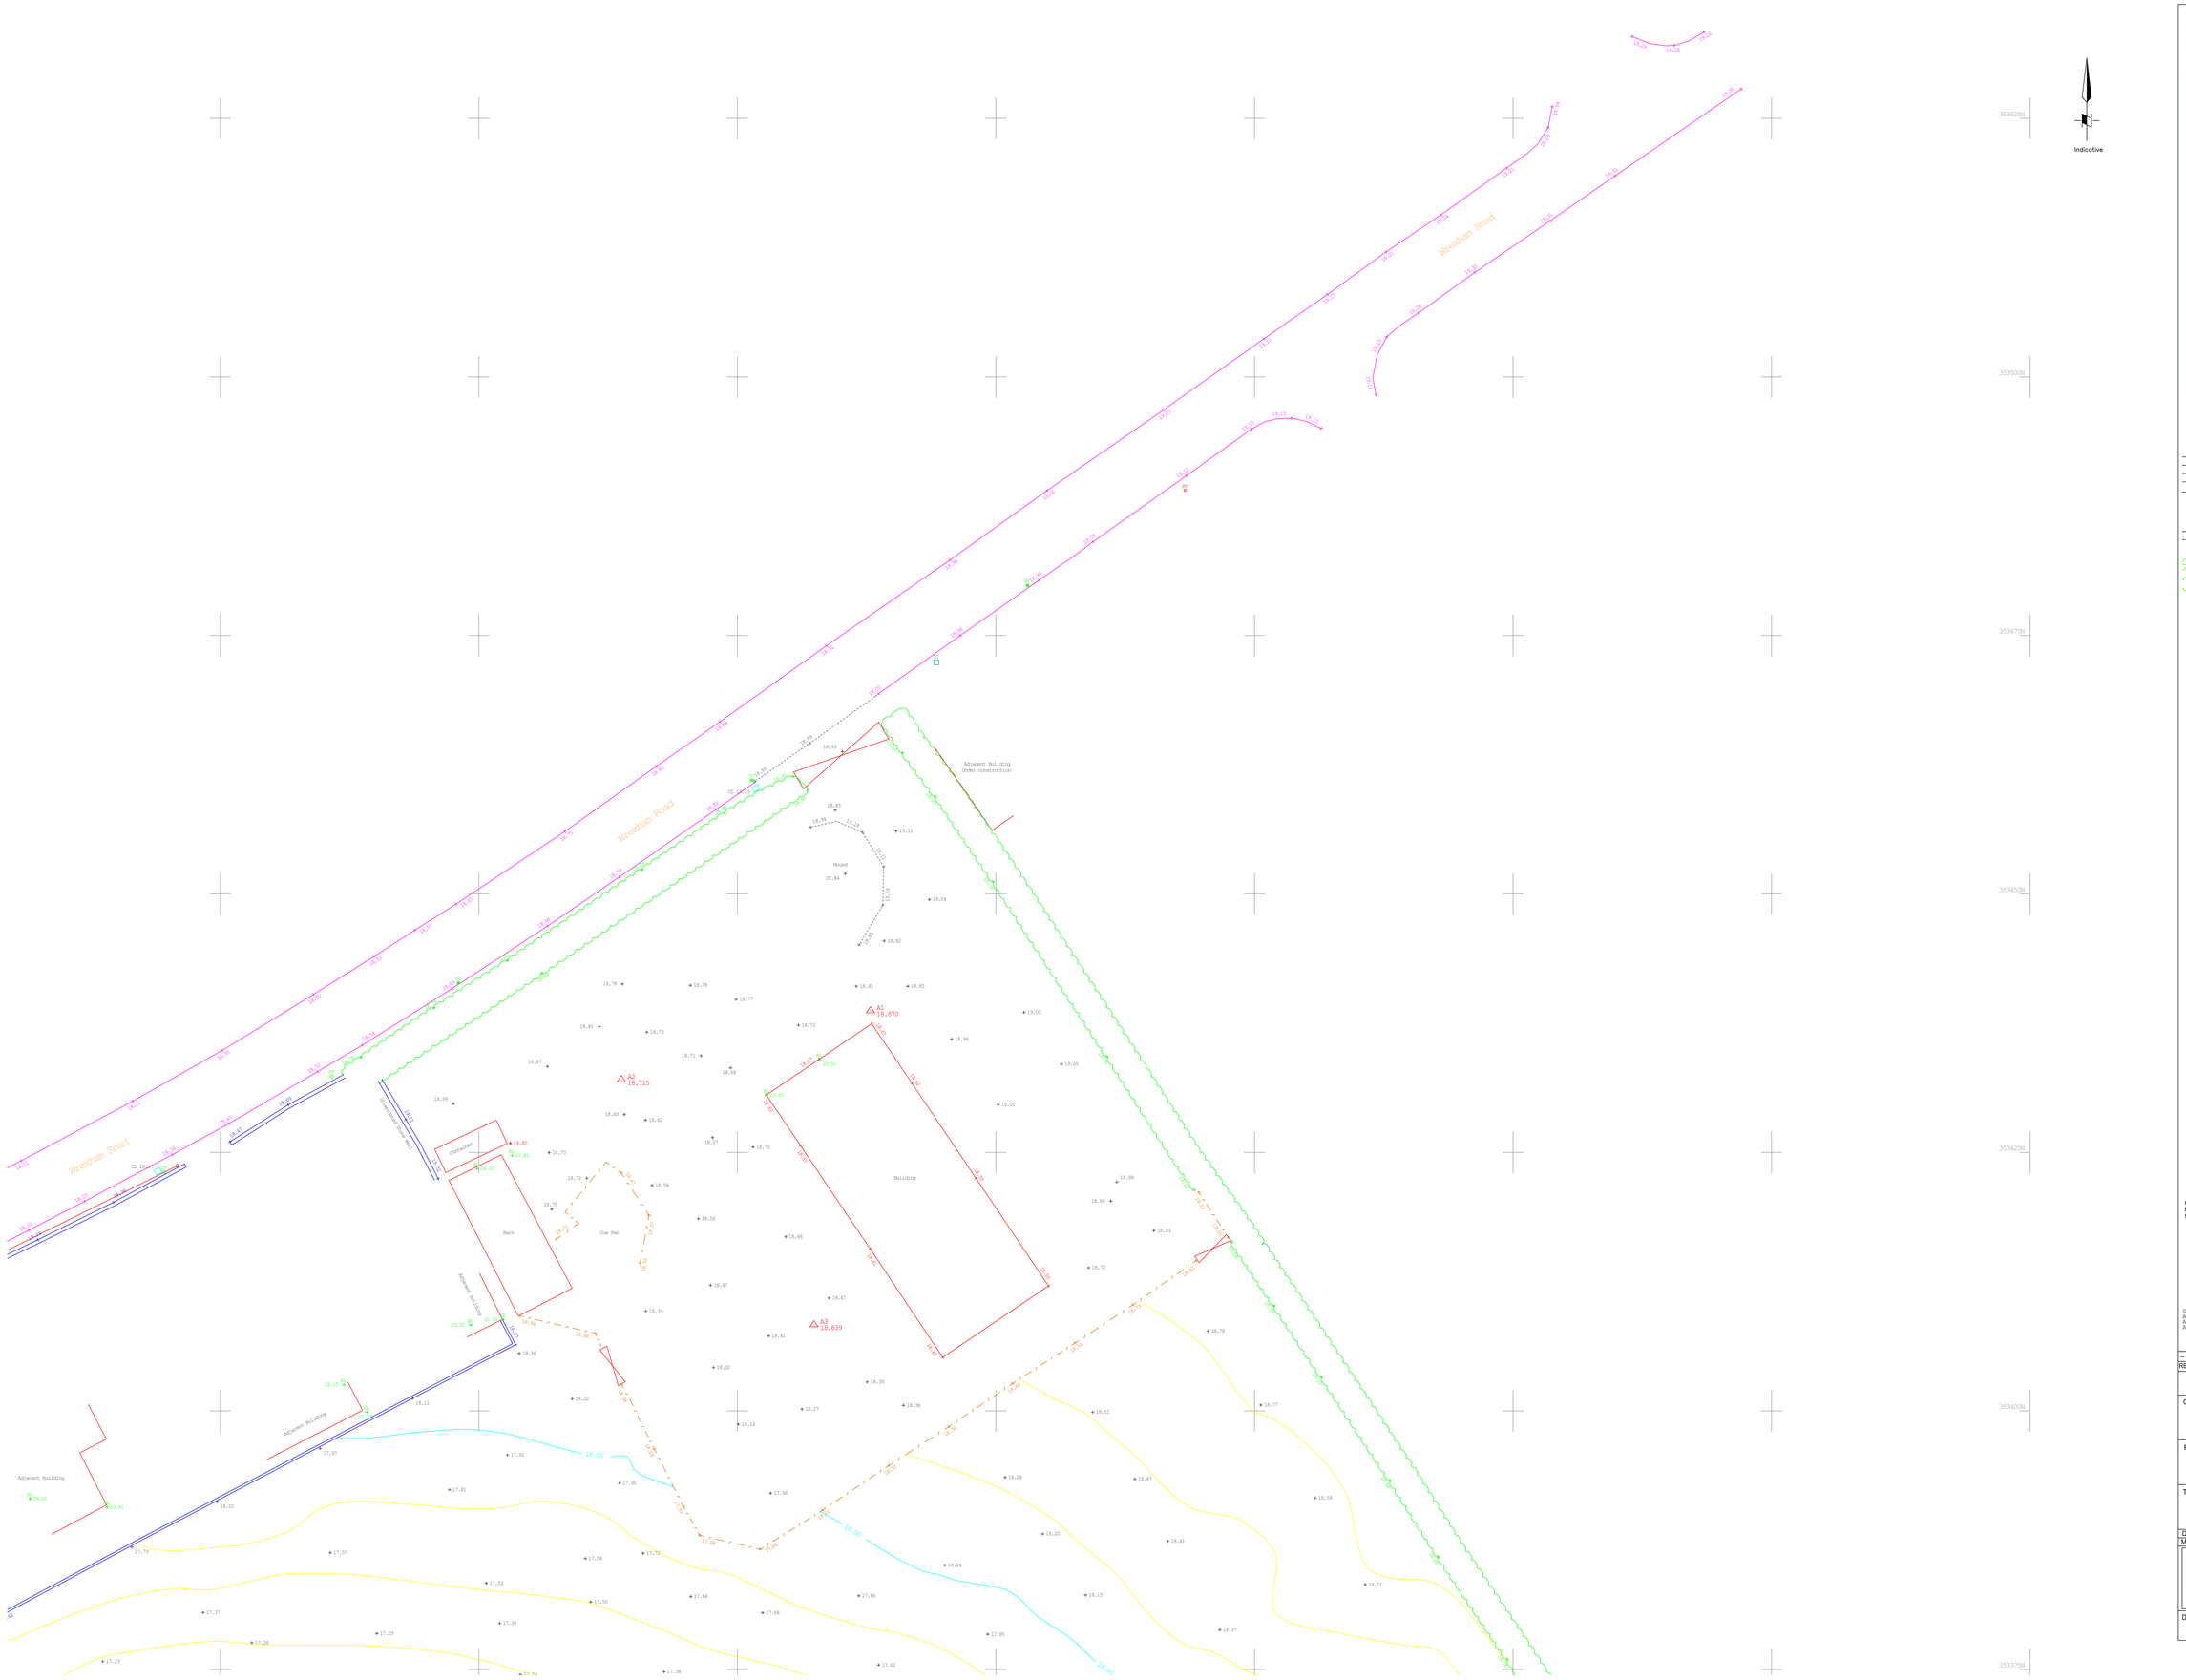

NOTES

Copyright of this drawing remains with M.B.Surveying 4D Ltd. Do not scale from this drawing, work to figured dimensions. Check all dimensions on-site. In the event of any discrepancy, please refer query to M.B.Surveying 4D Limited.

Legend

AV	Air valve
BH	Borehole
BOL	Bollard
BT	British Telecom cover
CATV	Cable television cover
CL	Cover level
DPC	Damp proof coarsing level
Earth/ER	Earthing rod
ELEC	Electric cover
EP	Electricity pole
Fence I/R	Brick/block fence
Fence C/B	Closeboard fence
Fence C/P&P	Concrete post & panel fence
Fence Pa	Palisade fence
Fence P/W	Post and wire fence
Fence P/R	Post and rail fence
Fence P/P	Post and panel fence
FFL	Finished floor level
F/B	Flower bed
FH	Fire Hydrant
GY	Gulley
GAS	Gas cover
IC	Inspection chamber
IL	Invert level
INV	Invert level
LP	Lamp post
LT	Light
MH	Manhole
Nynex	Telecommunications cover
OSBM	Ordnance Survey Bench Mark
PTM	Parking ticket machine
RE	Rodding eye
RS	Road sign
Ret.wall	Retaining wall
SBX	Switch box
SP	Sign post
SPS	Safety playing surface
ST	Stop tap
SV	Service valve
TBM	Temporary Bench Mark
TP	Telegraph pole
THL	Threshold Level
TRL	Traffic light
W/Ht	Wall Height
WL	Water level
WO	Wash out

Building
Building overhead / Foundations / Ruins
Road edge / Change of surface / Drain
Change of slope
Fence
Safety barrier
Overhead cable
Gate
Stile
Hedge
Tree
Limit of foliage/tree canopies
52.47 Spot level

05-07-2021 Trees removed at clients request.

Co-ordinates and Levels related to Ordnance Survey National Grid and Datum using Leica's GS08+ dual frequency GNSS receiver and SmartNet RTK corrections.

Station	Easting	Northing	Level
A1	340612.876	353438.702	18.870
A2	340597.188	353428.102	18.715
A3	340607.408	353408.341	18.639

REV	DESCRIPTION	DWN	CHK'D	DATE
--	--	--	--	--

CLIENT
Pridding Farming Partnership

PROJECT
Land Off Wrexham Road, Holt.

TITLE
Topographical Survey

DWN	DATE	CHK'D	DATE	APP'D	DATE	SCALE
MB	05/07/21					1-200@A0

MB SURVEYING 4D
Land & Hydrographic Surveyors
Pine Cottage,Kelsall Road,
Ashton Hayes,Cheshire, CH3 8BH
Tel: 01829 759306
www.mbsurveying.co.uk

Drawing Number
MBS914
A0
REV-01